C:\DWG Projects\Stevens Pass\MasterPlan 2006\Plots MasterPlan Figures\Night Skiing.mxd

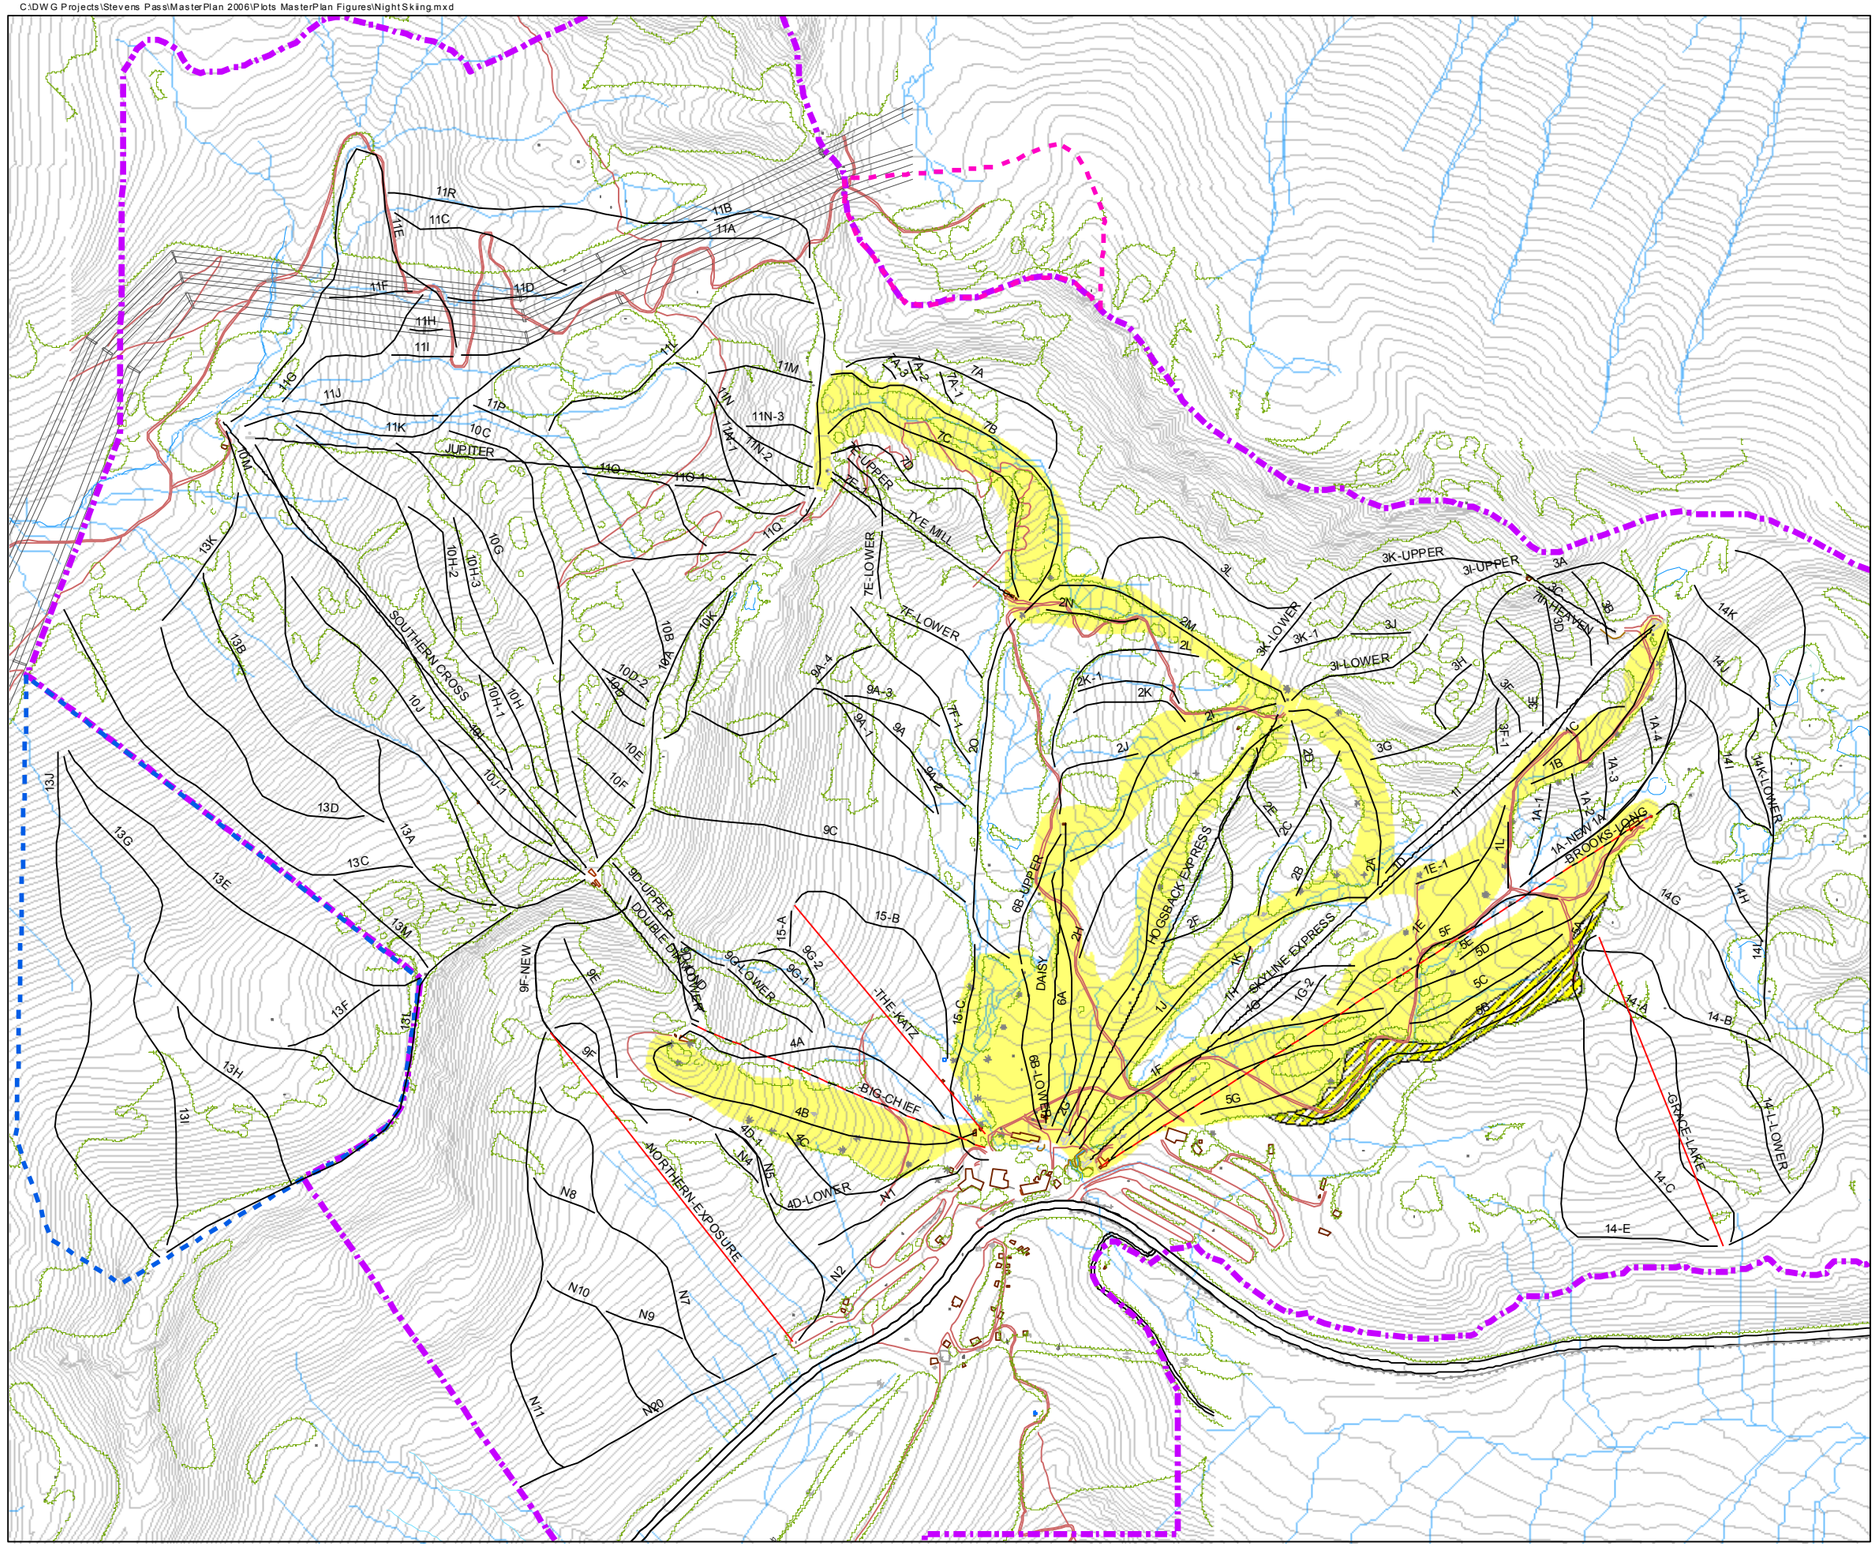

Resort Master Plan

June 2007

Legend

- Night Skiing - Existing
- Night Skiing - Proposed
- Existing Lifts
- Replacement Ski Lifts
- Proposed Ski Lifts

Prepared for:

Stevens Pass
Summit Stevens Pass,
US Highway 2
PO Box 98
Skykomish, WA, 98288
Phone: 206 812 4510
Fax: 206 812 4517
Email: info@stevenspass.com

Planning by:

BHA The Resort Planning Group
Brent Harley and Associates Inc.
4 -1005 Alpha Lake Rd.
Whistler, B.C., Canada, V0N 1B1
Phone: 604-932-7002
Fax: 604-938-1161
Email: bha@brentharley.com

1 inch equals 1,000 feet

0 500 1,000 1,500 2,000 Feet

N

Fig. 4-10

Night Skiing
Existing and Proposed